FilmL.A., Inc.
6255 W Sunset Blvd, 12th Floor
Hollywood, CA 90028
t: (213)977-8600 - f: (213)977-8601
www.filmla.com

Summary Information

Permit No: F00159298-B **Type of Permit:** FILMING **Release Date:** 12/10/2019

Production Company	CODE D TV LLC
Insured Company Name	CODE D TV LLC
Contact Phone No. 1	310-883-7000
Contact Phone No. 2	
Fax	
Address	11755 WILSHIRE BLVD, SUITE 2000 LOS ANGELES, California 90025
Production Title	GNTM S15
Type of Production	TV Reality

Producer	Eva Obliego
Director	J Imholz
1st AD	Taylan Sol
Production Manager	Jordan Bailey
FilmL.A. Coordinator	Sarah Neubauer
Location Manager	Jordan Bailey
Primary Phone	Mobile - 941-661-3632
Secondary Phone	
Location Assistant	Lindsay Breznicky
Primary Phone	Mobile - 267-231-5160
Secondary Phone	

Fees

Notification Charge	$346.00
LA CITY LANE AND STREET CLOSURE FEE	$312.00
FILMLA NON-REFUNDABLE FILM PERMIT RIDER FEE	$111.00
LA CITY FIRE SAFETY OFFICER	$1,836.00

Total Permit Fee $2,605.00

Number of Locations 2

NOT A PERMIT

FilmL.A., Inc.
6255 W Sunset Blvd, 12th Floor
Hollywood, CA 90028
t: (213)977-8600 - f: (213)977-8601
www.filmla.com

Summary Information — Location

Permit Number F00159298-B
Production Company CODE D TV LLC
Insured Company CODE D TV LLC
Production Title GNTM S15

Location Manager Jordan Bailey
Primary Phone Mobile - 941-661-3632
Secondary Phone

Location Address 6801 Hollywood Blvd, Hollywood, 90028

Location Name HOLLYWOOD & HIGHLAND CENTER

Location Type Entertainment & Shopping district

Film Dates 12/11/2019 - 12/11/2019 06:00 - 22:00 1 day

Open or Closed to the Public Closed

Generic Conditions **THE CONSUMPTION OF ALCOHOLIC BEVERAGES AND THE USE OF DRUGS, INCLUDING MARIJUANA, ON LOCATION BY ANY CAST, CREW, OR INVITED GUESTS IS STRICTLY PROHIBITED.**
*LAFD UFSO: Company must contact FilmL.A. for extension of the Uniformed Fire Safety Officers' hours. During normal business hours, UFSO must also inform the LAFD Film desk of the extension.
All vehicles must be parked on private property
Community Survey Obtained
Must Maintain 5' Clearance on Sidewalks/Walkways
Must maintain local/emergency access
No cast or crew parking on area streets
No interference with merchant activity.
No interference with vehicular or pedestrian traffic
No Parking in handicap spaces at anytime.

Please see attached document Hollywood btwn Highland to Orange NS Curb - GERMANYS NEXT TOP MODEL copy (1).pdf

Equipment on Location

Type	Quantity
Cast/Crew vehicles	35
Catering Truck	2
Cube Trucks	4
Generator	1
Portable restrooms	1
Trailers	2
Vans	11

Personnel on Location

Type	Quantity
Cast	25
Crew	90
LA City UFSO assigned	1

Filming Activities Camera on sticks; Equipment on property; Equipment on sidewalk only.; Exterior Dialogue; Exterior models against scenery; Handheld equipment; Interior and exterior dialogue; Interior Dialogue; Models performing individual photo shoot in a glass cube;

Jurisdiction **Political:** Los Angeles City - Council District 13 **Police:** Los Angeles Police Department **Fire:** Los Angeles City

Thomas Guide **Page:** 593 **Grid:** E4

Approvals

LOS ANGELES CITY POLICE DEPARTMENT	Gabriel Aleman
LOS ANGELES CITY FIRE DEPARTMENT - FILM UNIT	Hamza Khan
LOS ANGELES CITY DEPARTMENT OF PUBLIC WORKS-COMMISSIONER	Kevin James

Coordinator Note RIDER B RELEASES LOCATION

NOT A PERMIT

FilmL.A., Inc.
6255 W Sunset Blvd, 12th Floor
Hollywood, CA 90028
t: (213)977-8600 - f: (213)977-8601
www.filmla.com

Summary Information

Location

Permit Number F00159298-B
Production Company CODE D TV LLC
Insured Company CODE D TV LLC
Production Title GNTM S15

Location Manager Jordan Bailey
Primary Phone Mobile - 941-661-3632
Secondary Phone

Coordinator Note ALL CONCERNS SHOULD BE DIRECTED TO Lindsay Hurlic

Parking

Base Camp
Location Type : Filming Location

Crew Parking
Location Type : Filming Location

Parking Notes
Additional Crew Parking for trucks & vans 6817 Franklin Ave Los Angeles, CA 90028
Main Crew Parking is 6801 Hollywood Blvd SP Lot
Base Camp is 6801 Hollywood Blvd Orange Court

Lane / Full Closure N/S CURB HOLLYWOOD BLVD 100' WEST OF HIGHLAND TO ORANGE
Approximate Footage 0 - 300

Date(s) 12/11/2019 to 12/11/2019 **Time(s)** 06:00 to 22:00

NOT A PERMIT

FilmL.A., Inc.
6255 W Sunset Blvd, 12th Floor
Hollywood, CA 90028
t: (213)977-8600 - f: (213)977-8601
www.filmla.com

Summary Information — Location

Permit Number F00159298-B
Production Company CODE D TV LLC
Insured Company CODE D TV LLC
Production Title GNTM S15

Location Manager Jordan Bailey
Primary Phone Mobile - 941-661-3632
Secondary Phone

Location Address Hollywood Blvd., North Highland Avenue - North Orange Drive, Los Angeles, CA, 90028

Location Type Street

Film Dates 12/11/2019 - 12/11/2019 06:00 - 22:00 1 day

Open or Closed to the Public Closed

Generic Conditions **THE CONSUMPTION OF ALCOHOLIC BEVERAGES AND THE USE OF DRUGS, INCLUDING MARIJUANA, ON LOCATION BY ANY CAST, CREW, OR INVITED GUESTS IS STRICTLY PROHIBITED.**
All vehicles must be parked on private property
Must Maintain 5' Clearance on Sidewalks/Walkways
Must maintain local/emergency access
No cast or crew parking on area streets
No interference with merchant activity.
No interference with vehicular or pedestrian traffic
No Parking in handicap spaces at anytime.

Equipment on Location

Type	Quantity
Cast/Crew vehicles	1
Vans	2

Personnel on Location

Type	Quantity
Cast	5
Crew	20

Filming Activities Camera on sticks; Equipment on property; Equipment on sidewalk only.; Exterior Dialogue; Exterior models against scenery; Handheld equipment;

Jurisdiction **Political:** Los Angeles City - Council District 07 **Police:** Los Angeles Police Department **Fire:** Los Angeles City

Approvals LOS ANGELES CITY POLICE DEPARTMENT Melissa Hernandez

Coordinator Note RIDER B RELEASES LOCATION

Parking

Base Camp
Location Type : Filming Location

Crew Parking
Location Type : Filming Location

Parking Notes
Base Camp is at Orange Court at Hollywood & Highland
Crew Parking is at the SP lot at Hollywood & Highland

NO PERMIT

Permit # 00159288-B

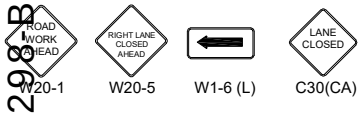

ALL TRAFFIC CONTROL WILL BE INSTALLED MEET OR EXCEED THE MUTCD AND WATCH MINIMUM REQUIREMENTS

Ⓢ TRAFFIC SIGNAL

TRAFFIC CONE

TYPE I W/ SIGN

FLASHING ARROW SIGN (FAS)

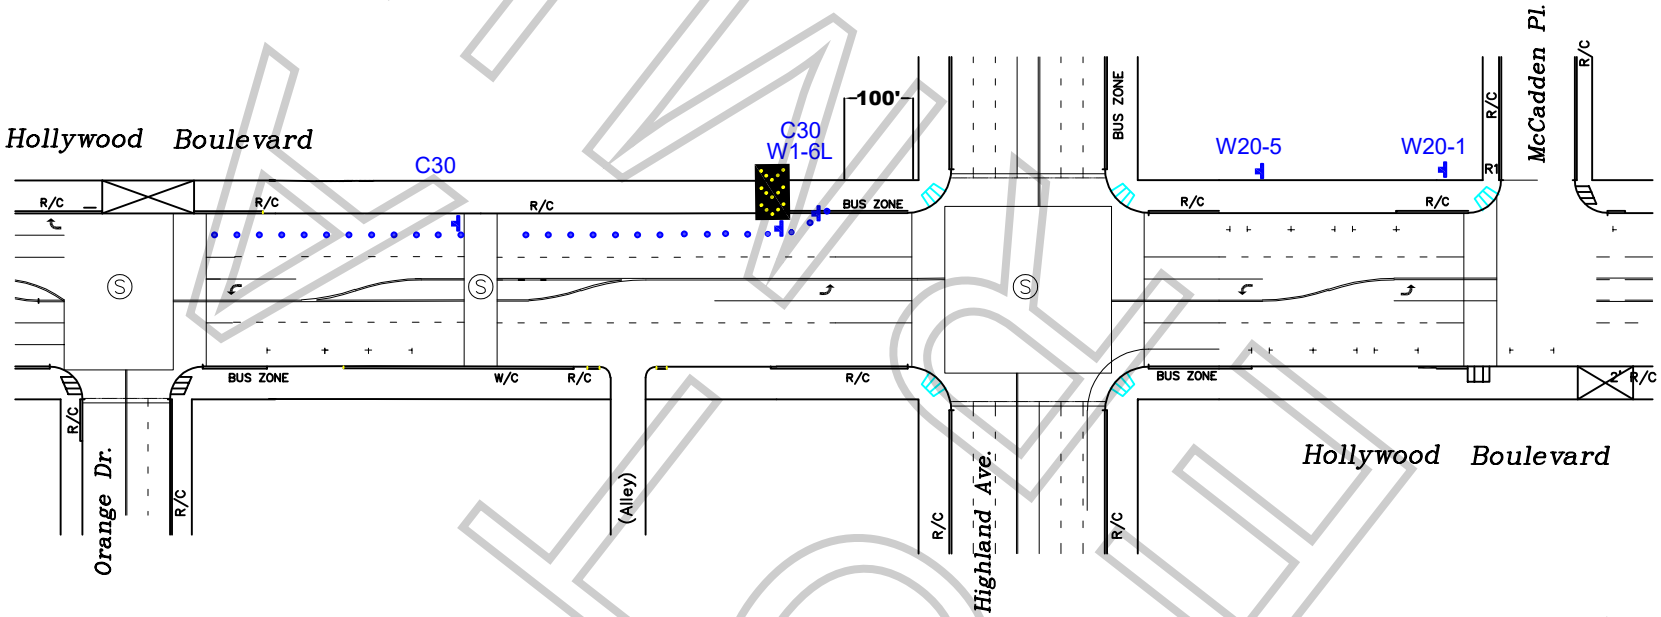

WORK ZONE TRAFFIC CONTROL PLAN
GENERAL NOTES

1. DATE/TIME: 12-11-19 FROM 06:00 HOURS TO 22:00 HOURS.

2. ALL SIGNING, STRIPING, AND TRAFFIC CONTROL DEVICES SHALL CONFORM TO THE (CURRENT) STATE OF CALIFORNIA DEPARTMENT OF TRANSPORTATION (CALTRANS) STANDARD PLANS AND STANDARD SPECIFICATIONS, CALIFORNIA MUTCD, AND ANY ADDENDUMS THERETO, AND AS SHOWN ON THESE PLANS, SYMBOLS AND ABBREVIATIONS USED ARE SHOWN ON CALTRANS STANDARD PLANS.
3. THERE WILL BE NO INTERFERENCE WITH TRAFFIC SIGNALS OR CROSSWALKS.
4. CONES WILL BE 28" MINIMUM HEIGHT AND HAVE REFLECTORIZED SLEEVES FOR NIGHT WORK.
5. POLICE WILL DIRECT TRAFFIC IF NECESSARY.

TCP FOR: "Germanys next top model S15"

LOCATION: N/S CURB HOLLYWOOD BLVD
100' WEST OF HIGHLAND TO ORANGE
CITY OF LOS ANGELES, CA

CONTACT: LINDSAY BREZNICKY
PH# 267.231.5160

JCL TRAFFIC SERVICES
(213) 622-9775
C31-CA Lic # 805357

DATE	REVISIONS		
		DRAFTER:	EDGAR SOTO
		SCALE:	N.T.S.
		FILM LA:	Sarah Neubauer

KIWI FOTO